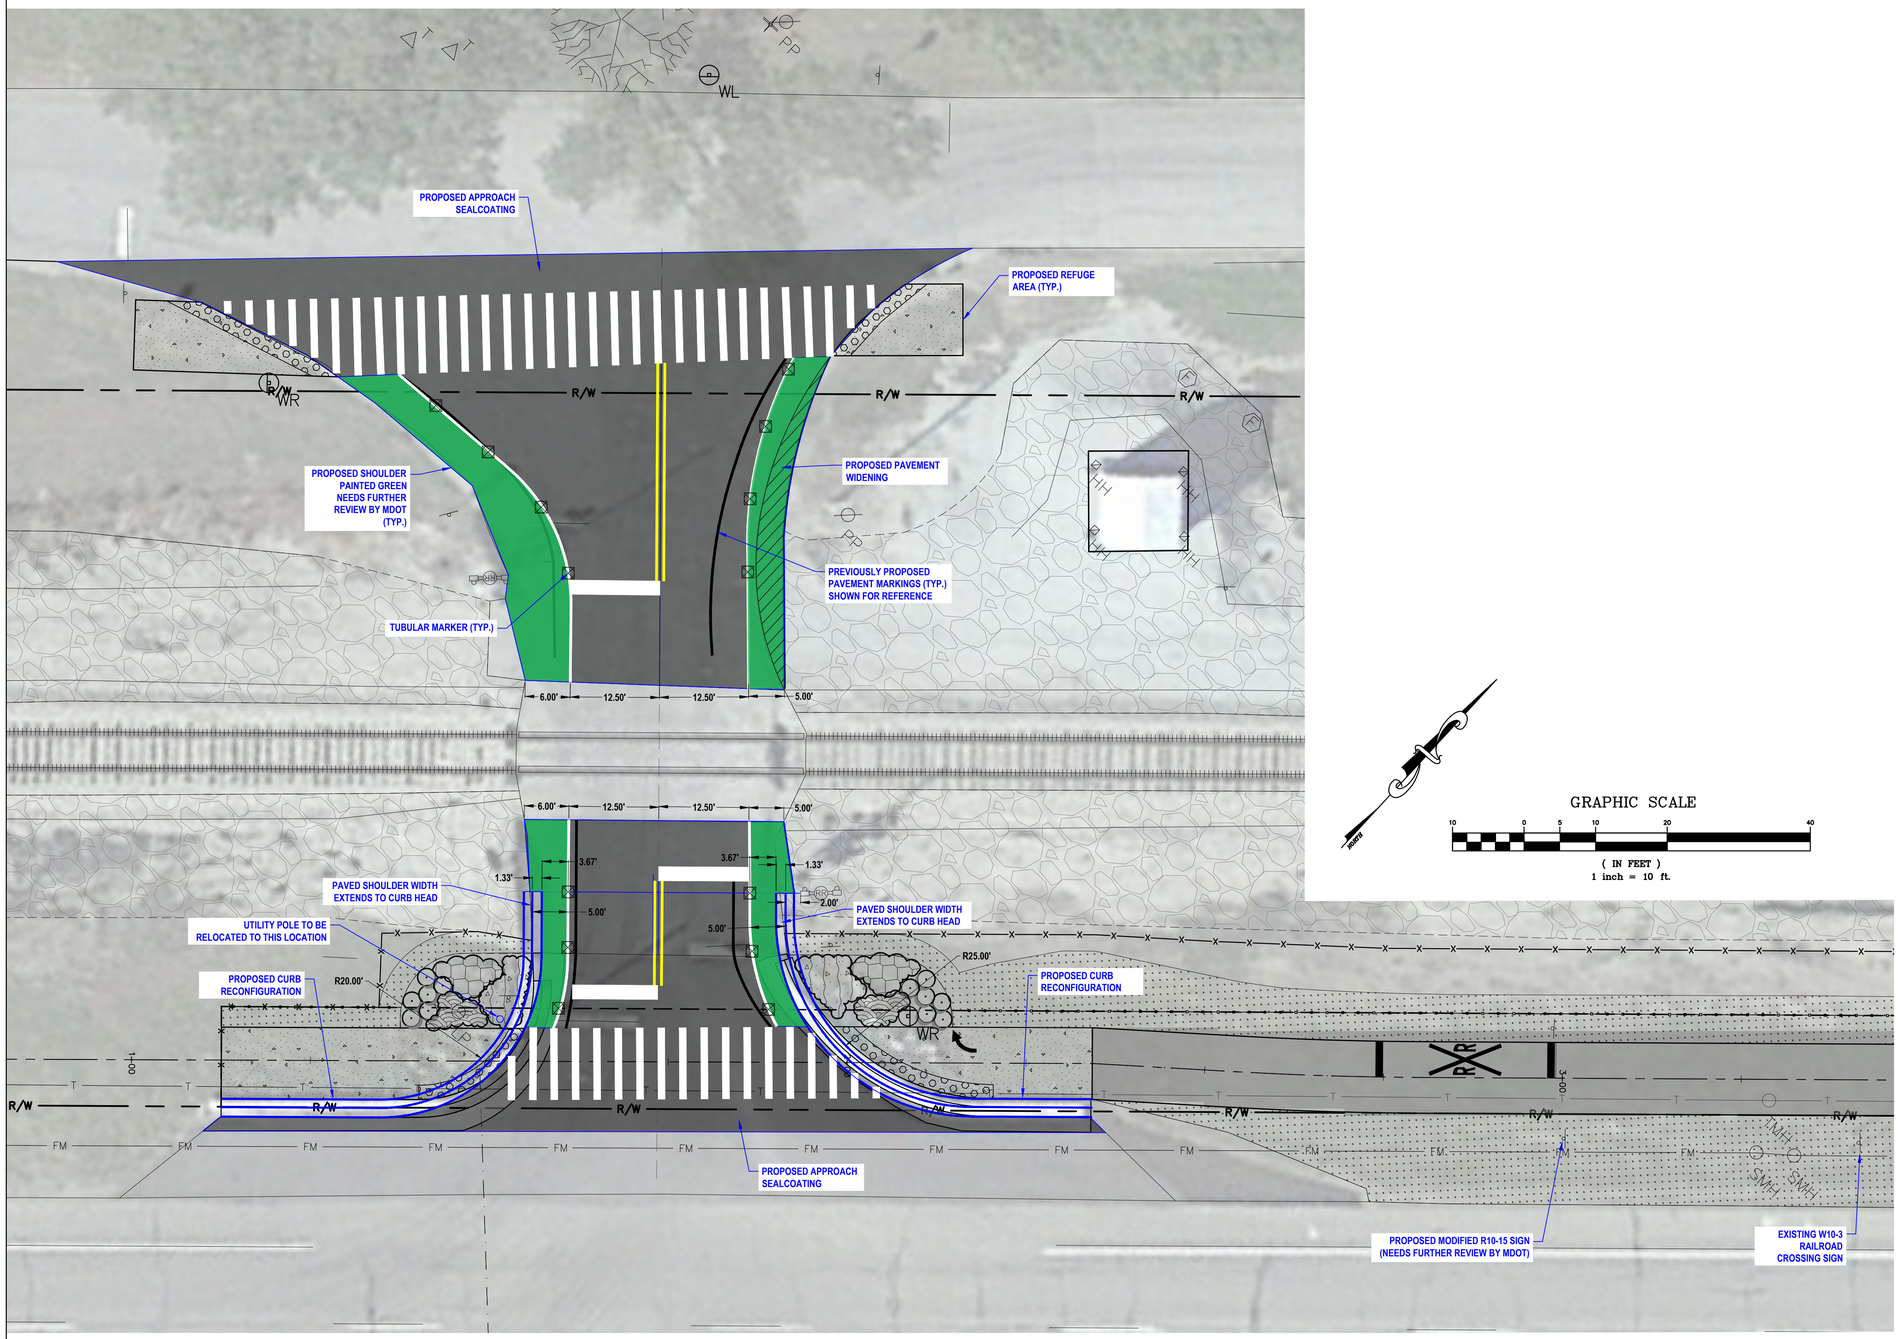

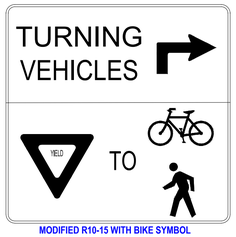

MODIFIED R10-15 WITH BIKE SYMBOL

NO.	REVISION DESCRIPTION:	BY:	DATE:

ABONMARCHE

95 West Main Street
Benton Harbor, MI 49023
P 269.927.2205
F 269.927.1017
abonmarche.com

Benton Harbor
Fort Wayne
Goshen
Hobart
Lafayette
Portage
South Bend
South Haven
Valparaiso

Engineering Architecture Land Surveying

COPYRIGHT 2021 - ABONMARCHE CONSULTANTS, INC.

PROJECT:

MARQUETTE GREENWAY TRAIL PROJECT
NEW BUFFALO, MICHIGAN

SHEET TITLE:

GRAND BEACH CROSSING CONCEPT

DRAWN BY: BCV
DESIGNED BY: BCV
PM REVIEW: JWM
QA/QC REVIEW:
DATE: AUGUST 2023
SEAL:

SIGNATURE:
DATE:

SCALE:
HORZ: 1" = 10'
VERT: N/A

ACI JOB #
20-1600

SHEET NO.
1 of 1